Casement Elevations (C11†) (Scale: 1/8" = 1'0")

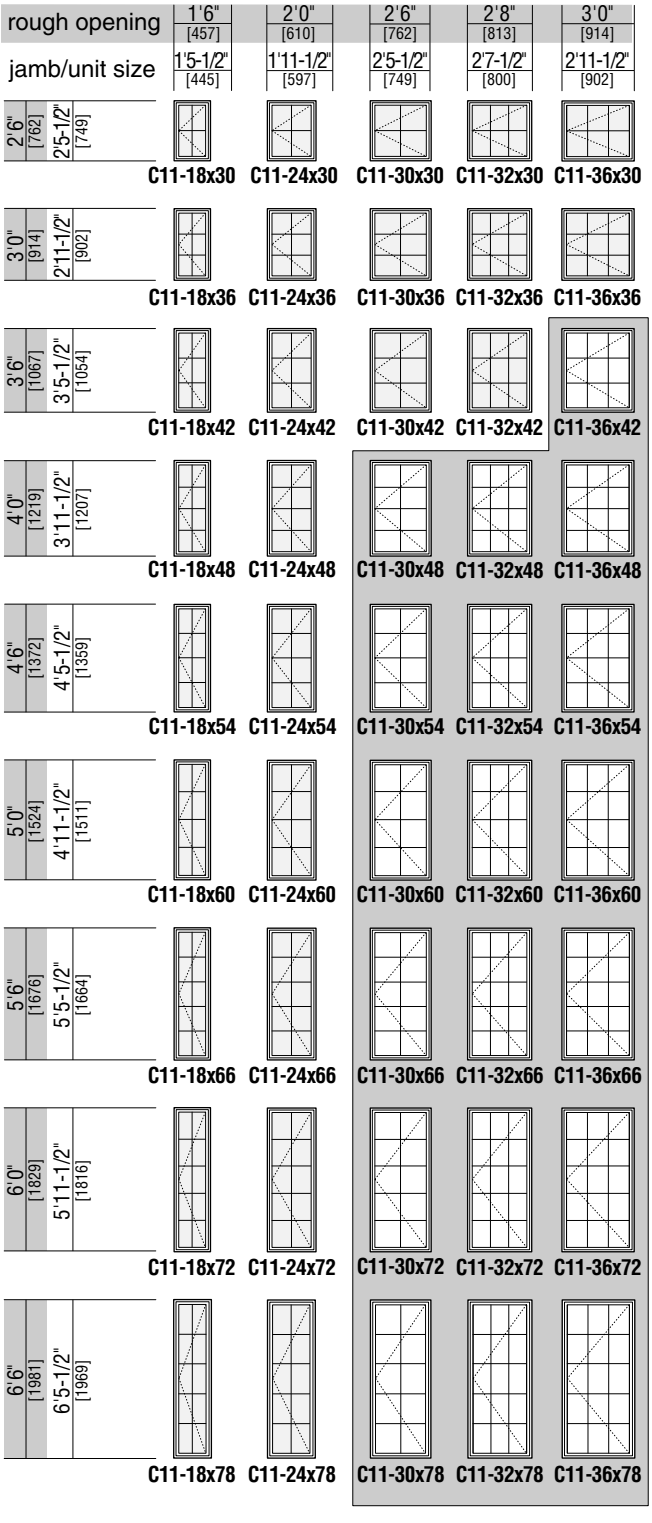

† C11 is the callout for a Casement 1-wide, 1-high unit. For example, a C11-18x30 is a Casement 1-wide, 1-high unit with a rough opening of 18" [457mm]-wide by 30" [762mm]-high.

This information is subject to change without notice. For more information contact Architectural Services at 1-800-538-8836.

Casement Elevations (C21†) (Scale: 1/8" = 1'0")

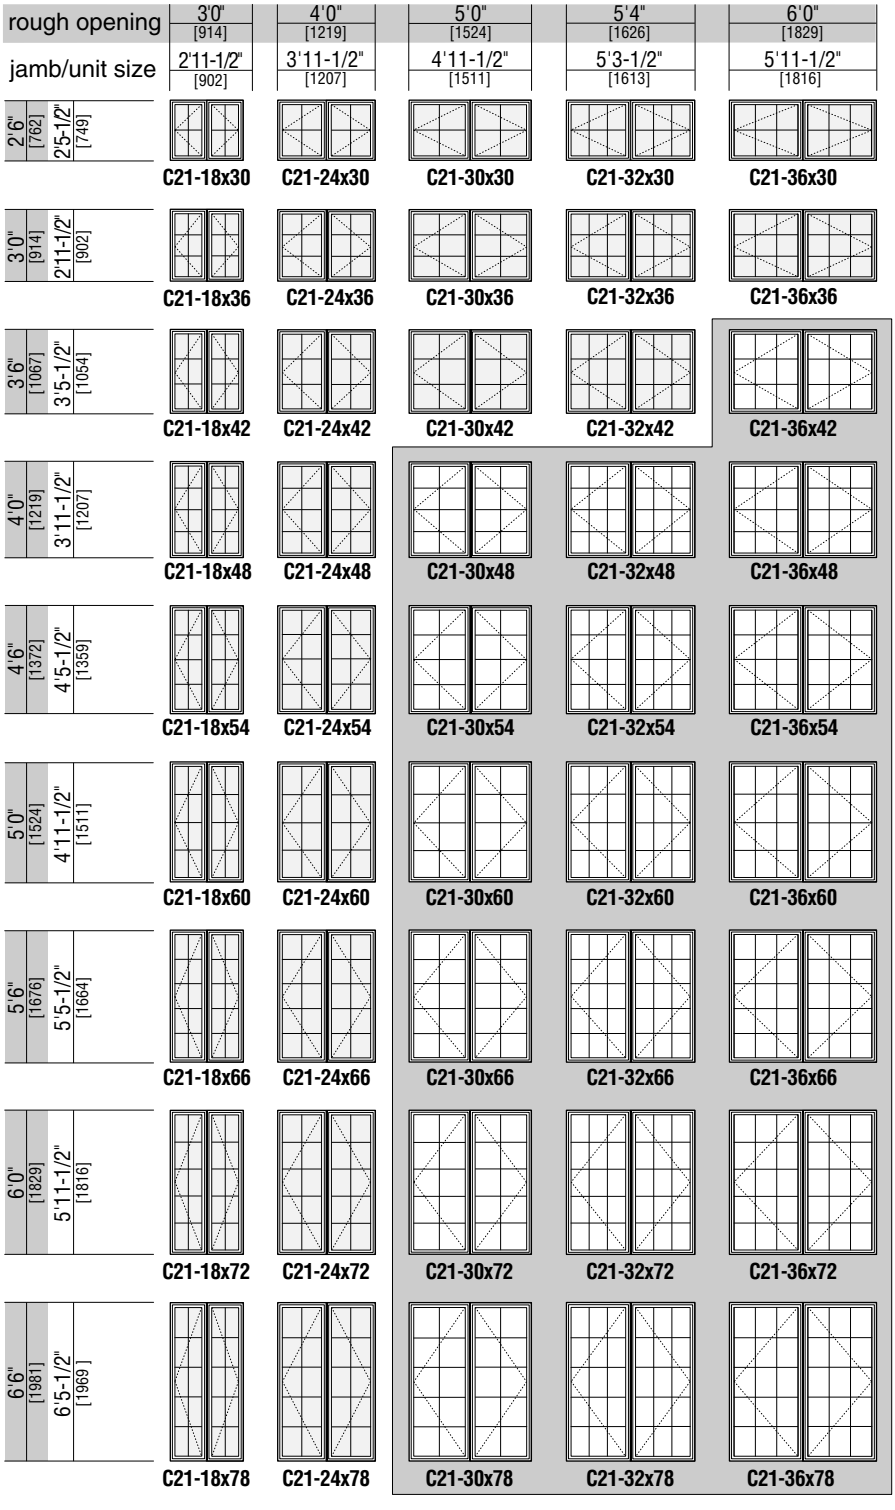

† C21 is the callout for a Casement 2-wide, 1-high unit. For example, a C21-18x30 is a Casement 2-wide, 1-high unit with an individual rough opening of 18" [457mm]-wide by 30" [762mm]-high.

This information is subject to change without notice. For more information contact Architectural Services at 1-800-538-8836.

Casement Elevations (C31†) (Scale: 1/8" = 1'0")

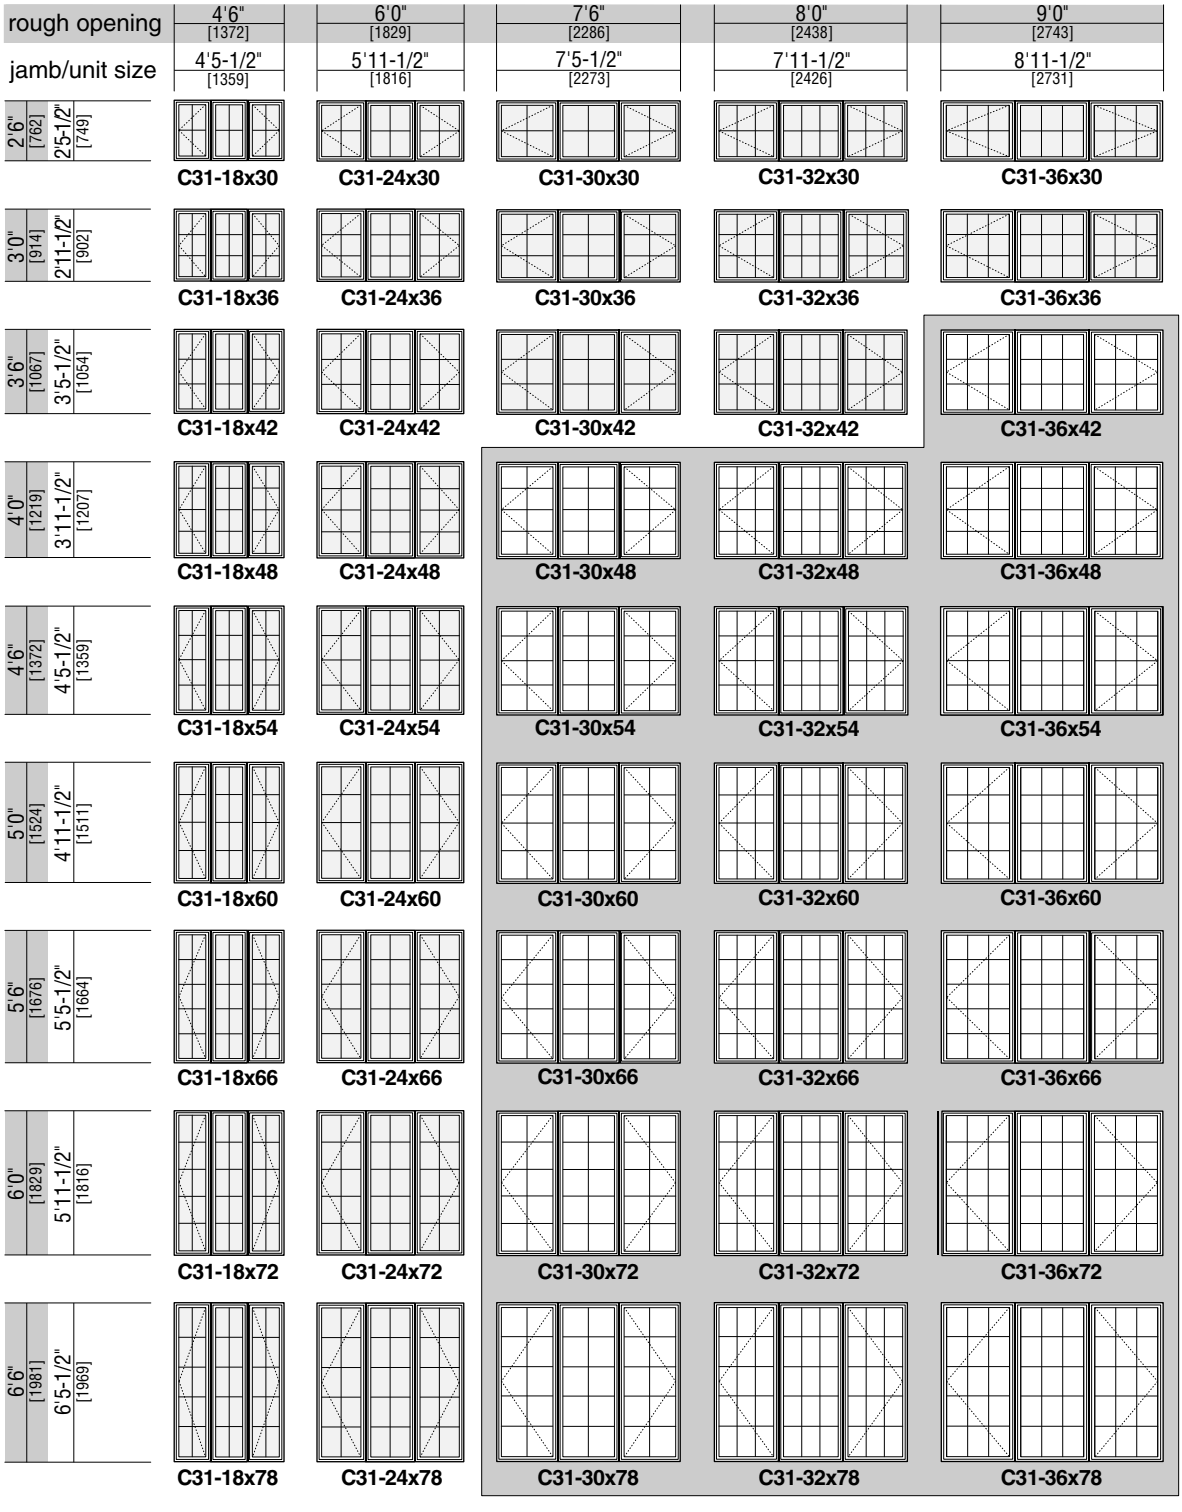

† C31 is the callout for a Casement 3-wide, 1-high unit. For example, a C31-18x30 is a Casement 3-wide, 1-high unit with an individual rough opening of 18" [457mm]-wide by 30" [762mm]-high.

This information is subject to change without notice. For more information contact Architectural Services at 1-800-538-8836.

Casement Elevations (C41†)[A] (Scale: 1/8" = 1'0")

rough opening	6'0" [1829]	8'0" [2438]	10'0" [3048]	10'8" [3251]	12'0" [3658]
jamb/unit size	5'11-1/2" [1816]	7'11-1/2" [2426]	9'11-1/2" [3035]	10'7-1/2" [3239]	11'11-1/2" [3645]
2'6" [762] / 2'5-1/2" [749]	C41-18x30	C41-24x30	C41-30x30	C41-32x30	C41-36x30
3'0" [914] / 2'11-1/2" [902]	C41-18x36	C41-24x36	C41-30x36	C41-32x36	C41-36x36
3'6" [1067] / 3'5-1/2" [1054]	C41-18x42	C41-24x42	C41-30x42	C41-32x42	C41-36x42
4'0" [1219] / 3'11-1/2" [1207]	C41-18x48	C41-24x48	C41-30x48	C41-32x48	C41-36x48
4'6" [1372] / 4'5-1/2" [1359]	C41-18x54	C41-24x54	C41-30x54	C41-32x54	C41-36x54
5'0" [1524] / 4'11-1/2" [1511]	C41-18x60	C41-24x60	C41-30x60	C41-32x60	C41-36x60
5'6" [1676] / 5'5-1/2" [1664]	C41-18x66	C41-24x66	C41-30x66	C41-32x66	C41-36x66
6'0" [1829] / 5'11-1/2" [1816]	C41-18x72	C41-24x72	C41-30x72	C41-32x72	C41-36x72
6'6" [1981] / 6'5-1/2" [1969]	C41-18x78	C41-24x78	C41-30x78	C41-32x78	C41-36x78

† C41 is the callout for a Casement 4-wide, 1-high unit. For example, a C41-18x30 is a Casement 4-wide, 1-high unit with an individual rough opening of 18" [457mm]-wide by 30" [762mm]-high.

[A] Four-wide windows exceeding 10'0" [3048mm] rough opening widths may be shipped as two mulled units (two-wide and two-wide), requiring field mulling.

This information is subject to change without notice. For more information contact Architectural Services at 1-800-538-8836.

Casement Picture Center (Direct-Set) Elevations (CPIC11†) (Scale: 1/8" = 1'0")

rough opening	1'6" [457]	2'0" [610]	2'6" [762]	2'8" [813]	3'0" [914]	3'6" [1067]	4'0" [1219]	4'6" [1372]	5'0" [1524]	6'0" [1829]
jamb/unit size	1'5-1/2" [445]	1'11-1/2" [597]	2'5-1/2" [749]	2'7-1/2" [800]	2'11-1/2" [902]	3'5-1/2" [1054]	3'11-1/2" [1207]	4'5-1/2" [1359]	4'11-1/2" [1511]	5'11-1/2" [1816]
3'0" [914] / 2'11-1/2" [902]	CPIC11-18x36	CPIC11-24x36	CPIC11-30x36	CPIC11-32x36	CPIC11-36x36	CPIC11-42x36	CPIC11-48x36	CPIC11-54x36	CPIC11-60x36	CPIC11-72x36
3'6" [1067] / 3'5-1/2" [1054]	CPIC11-18x42	CPIC11-24x42	CPIC11-30x42	CPIC11-32x42	CPIC11-36x42	CPIC11-42x42	CPIC11-48x42	CPIC11-54x42	CPIC11-60x42	CPIC11-72x42
4'0" [1219] / 3'11-1/2" [1207]	CPIC11-18x48	CPIC11-24x48	CPIC11-30x48	CPIC11-32x48	CPIC11-36x48	CPIC11-42x48	CPIC11-48x48	CPIC11-54x48	CPIC11-60x48	CPIC11-72x48
4'6" [1372] / 4'5-1/2" [1359]	CPIC11-18x54	CPIC11-24x54	CPIC11-30x54	CPIC11-32x54	CPIC11-36x54	CPIC11-42x54	CPIC11-48x54	CPIC11-54x54	CPIC11-60x54	CPIC11-72x54
5'0" [1524] / 4'11-1/2" [1511]	CPIC11-18x60	CPIC11-24x60	CPIC11-30x60	CPIC11-32x60	CPIC11-36x60	CPIC11-42x60	CPIC11-48x60	CPIC11-54x60	CPIC11-60x60	CPIC11-72x60
5'6" [1676] / 5'5-1/2" [1664]	CPIC11-18x66	CPIC11-24x66	CPIC11-30x66	CPIC11-32x66	CPIC11-36x66	CPIC11-42x66	CPIC11-48x66	CPIC11-54x66	CPIC11-60x66	CPIC11-72x66
6'0" [1829] / 5'11-1/2" [1816]	CPIC11-18x72	CPIC11-24x72	CPIC11-30x72	CPIC11-32x72	CPIC11-36x72	CPIC11-42x72	CPIC11-48x72	CPIC11-54x72	CPIC11-60x72	CPIC11-72x72
6'6" [1981] / 6'5-1/2" [1969]	CPIC11-18x78	CPIC11-24x78	CPIC11-30x78	CPIC11-32x78	CPIC11-36x78	CPIC11-42x78	CPIC11-48x78	CPIC11-54x78	CPIC11-60x78	CPIC11-72x78

† CPIC11 is the callout for a Casement Picture Center 1-wide, 1-high unit. For example, a CPIC11-36x36 is a Casement Picture Center 1-wide, 1-high unit with a rough opening of 36" [914mm]-wide by 36" [914mm]-high.

This information is subject to change without notice. For more information contact Architectural Services at 1-800-538-8836.

Casement Transom (Direct-Set) Elevations (CTRAN11†) (Scale: 1/8" = 1'0")

rough opening	1'6" [457]	2'0" [610]	2'6" [762]	2'8" [813]	3'0" [914]	3'6" [1067]
jamb/unit size	1'5-1/2" [445]	1'11-1/2" [597]	2'5-1/2" [749]	2'7-1/2" [800]	2'11-1/2" [902]	3'5-1/2" [1054]
1'1" [330] / 10-1/2" [318]	CTRAN11-18x13	CTRAN11-24x13	CTRAN11-30x13	CTRAN11-32x13	CTRAN11-36x13	CTRAN11-42x13
1'6" [457] / 1'5-1/2" [445]	CTRAN11-18x18	CTRAN11-24x18	CTRAN11-30x18	CTRAN11-32x18	CTRAN11-36x18	CTRAN11-42x18
2'0" [610] / 1'11-1/2" [597]	CTRAN11-18x24	CTRAN11-24x24	CTRAN11-30x24	CTRAN11-32x24	CTRAN11-36x24	CTRAN11-42x24
2'6" [762] / 2'5-1/2" [749]	CTRAN11-18x30	CTRAN11-24x30	CTRAN11-30x30	CTRAN11-32x30	CTRAN11-36x30	CTRAN11-42x30

STACKS ABOVE:

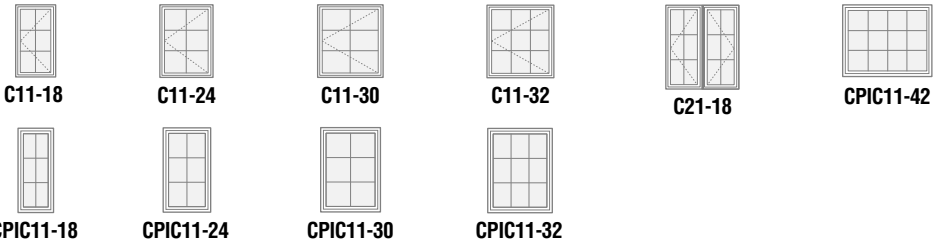

rough opening	4'0" [1219]	4'6" [1372]	5'0" [1524]	5'4" [1626]	6'0" [1829]
jamb/unit size	3'11-1/2" [1207]	4'5-1/2" [1359]	4'11-1/2" [1511]	5'3-1/2" [1613]	5'11-1/2" [1816]
1'1" [330] / 10-1/2" [318]	CTRAN11-48x13	CTRAN11-54x13	CTRAN11-60x13	CTRAN11-64x13	CTRAN11-72x13
1'6" [457] / 1'5-1/2" [445]	CTRAN11-48x18	CTRAN11-54x18	CTRAN11-60x18	CTRAN11-64x18	CTRAN11-72x18
2'0" [610] / 1'11-1/2" [597]	CTRAN11-48x24	CTRAN11-54x24	CTRAN11-60x24	CTRAN11-64x24	CTRAN11-72x24
2'6" [762] / 2'5-1/2" [749]	CTRAN11-48x30	CTRAN11-54x30	CTRAN11-60x30	CTRAN11-64x30	CTRAN11-72x30

STACKS ABOVE:

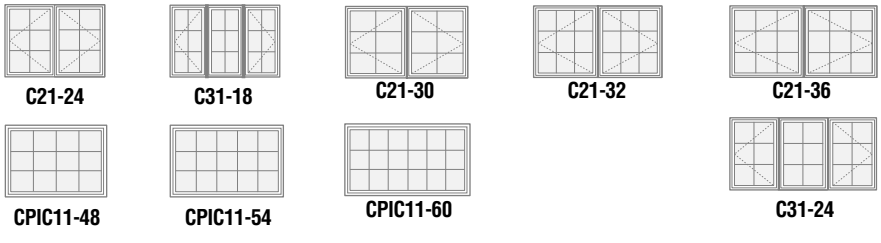

† CTRAN11 is the callout for a Casement Transom 1-wide, 1-high unit. For example, a CTRAN11-18x13 is a Casement Transom 1-wide, 1-high unit with a rough opening of 18" [457mm]-wide by 13" [330mm]-high.

- The daylight opening of the Casement Transom will not align with the daylight opening of the Operating Casement below. However, it will align with a Casement Picture below.

This information is subject to change without notice. For more information contact Architectural Services at 1-800-538-8836.

Casement Picture Combination Elevations (CPIC31†) (Scale: 1/8" = 1'0")

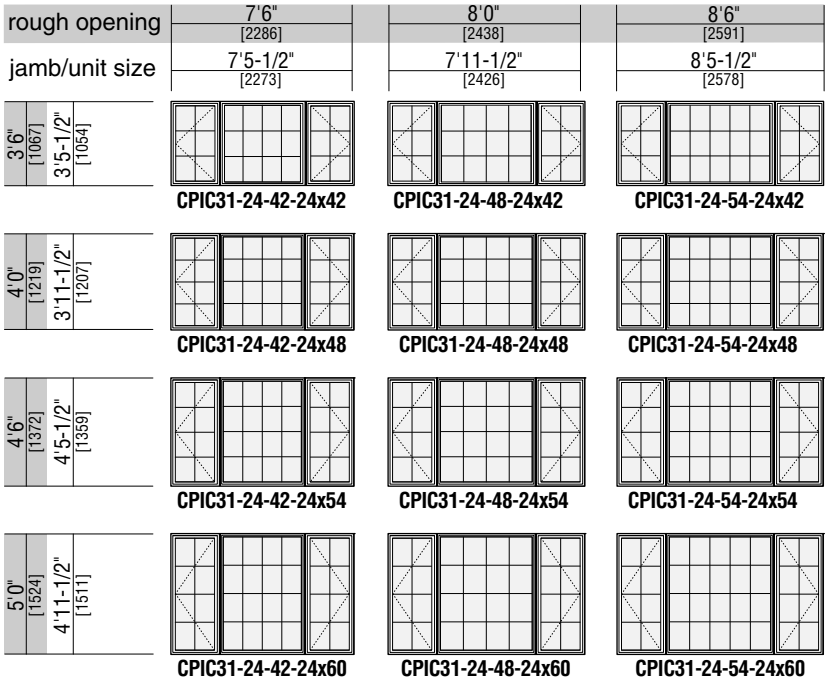

† CPIC31 is the callout for a Casement Picture Combination 3-wide, 1-high unit. For example, a CPIC31-24-42-24x42 is a Casement 24x42 mulled to a Casement Picture Center 42x42 mulled to a Casement 24x42.

- The daylight opening of the Casement Picture Center will not align with the daylight opening of the adjacent Casements.

This information is subject to change without notice. For more information contact Architectural Services at 1-800-538-8836.

Casement Bow Window w/Head & Seatboard Elevations (CBOW41, CBOW51†)

(Scale: 1/8" = 1'0")

rough opening	5'9-11/16" [1770]	7'9-1/4" [2369]	7'2" [2184]	9'7-1/8" [2924]
jamb size	5'9-3/16" [1757]	7'8-3/4" [2356]	7'1-1/2" [2172]	9'6-5/8" [2911]
unit size	5'10-1/8" [1781]	7'9-11/16" [2380]	7'2-7/16" [2196]	9'7-9/16" [2935]
4'1-1/4" [1251] / 4'0-3/4" [1238] / 4'0-3/4" [1238]	CBOW41-18x48	CBOW41-24x48	CBOW51-18x48	CBOW51-24x48
4'7-1/4" [1403] / 4'6-3/4" [1391] / 4'6-3/4" [1391]	CBOW41-18x54	CBOW41-24x54	CBOW51-18x54	CBOW51-24x54
5'1-1/4" [1556] / 5'0-3/4" [1543] / 5'0-3/4" [1543]	CBOW41-18x60	CBOW41-24x60	CBOW51-18x60	CBOW51-24x60
5'7-1/4" [1708] / 5'6-3/4" [1695] / 5'6-3/4" [1695]	CBOW41-18x66	CBOW41-24x66	CBOW51-18x66	CBOW51-24x66
6'1-1/4" [1861] / 6'0-3/4" [1848] / 6'0-3/4" [1848]	CBOW41-18x72	CBOW41-24x72	CBOW51-18x72	CBOW51-24x72
APROJECTION:	7-7/16" [189]	9-1/2" [241]	10-7/16" [265]	13-9/16" [344]
OUTSIDE JAMB RADIUS:	101-1/8" [2569]	135-7/16" [3440]	101-1/8" [2569]	135-7/16" [3440]

† CBOW41 is the callout for a Casement Bow Window 4-wide, 1-high unit. For example, a CBOW41-18x48 is a Casement Bow Window 4-wide, 1-high unit with an individual rough opening of 18" [457mm]-wide by 48" [1219mm]-high. CBOW51 is the callout for a 5-wide, 1-high unit.

A Projection dimensions are measured from the exterior sheathing surface of the building to the greatest protruding surface of the window unit.

This information is subject to change without notice. For more information contact Architectural Services at 1-800-538-8836.

Casement 30° Angle Bay w/Head & Seatboard Elevations (CAB3031†)

(Scale: 1/8" = 1'0")

rough opening	5'8-11/32" [1736]	6'8-11/32" [2041]	7'8-11/32" [2346]
jamb size	5'7-27/32" [1723]	6'7-27/32" [2028]	7'7-27/32" [2333]
unit size	5'9-11/32" [1761]	6'9-11/32" [2066]	7'9-11/32" [2371]

4'7-1/4" [1403] | 4'6-3/4" [1391] | 4'6-3/4" [1391]

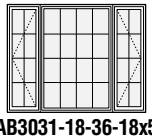
CAB3031-18-36-18x54

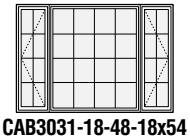
CAB3031-18-48-18x54

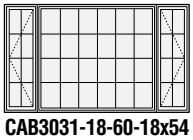
CAB3031-18-60-18x54

5'1-1/4" [1556] | 5'0-3/4" [1543] | 5'0-3/4" [1543]

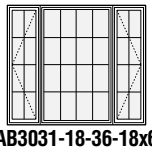
CAB3031-18-36-18x60

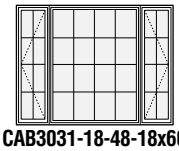
CAB3031-18-48-18x60

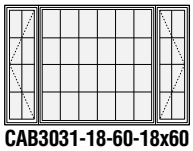
CAB3031-18-60-18x60

5'7-1/4" [1708] | 5'6-3/4" [1695] | 5'6-3/4" [1695]

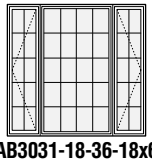
CAB3031-18-36-18x66

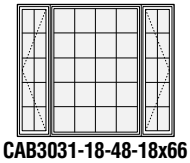
CAB3031-18-48-18x66

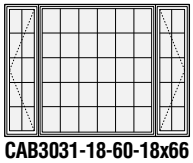
CAB3031-18-60-18x66

APROJECTION:

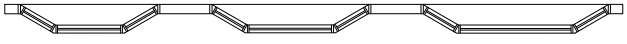

10-9/16" [268]	10-9/16" [268]	10-9/16" [268]

rough opening	6'6-3/4" [2000]	7'6-3/4" [2305]	8'6-3/4" [2610]
jamb size	6'6-1/4" [1988]	7'6-1/4" [2292]	8'6-1/4" [2597]
unit size	6'7-3/4" [2026]	7'7-3/4" [2330]	8'7-3/4" [2635]

4'7-1/4" [1403] | 4'6-3/4" [1391] | 4'6-3/4" [1391]

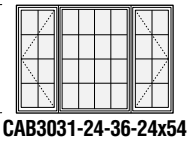
CAB3031-24-36-24x54

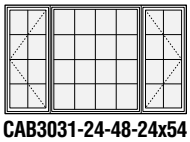
CAB3031-24-48-24x54

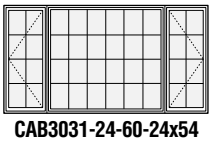
CAB3031-24-60-24x54

5'1-1/4" [1556] | 5'0-3/4" [1543] | 5'0-3/4" [1543]

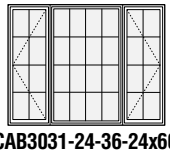
CAB3031-24-36-24x60

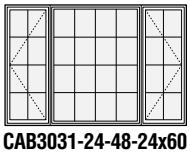
CAB3031-24-48-24x60

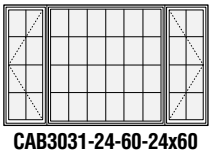
CAB3031-24-60-24x60

5'7-1/4" [1708] | 5'6-3/4" [1695] | 5'6-3/4" [1695]

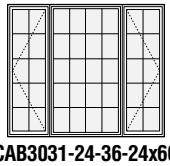
CAB3031-24-36-24x66

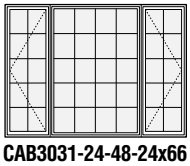
CAB3031-24-48-24x66

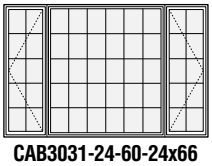
CAB3031-24-60-24x66

APROJECTION:

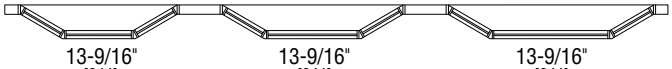

13-9/16" [344]	13-9/16" [344]	13-9/16" [344]

† CAB3031 is the callout for a Casement 30° Angle Bay 3-wide, 1-high unit. For example, a CAB3031-18-36-18x54 is a Casement 18x54 mulled to a Casement Picture Center 36x54 mulled to a Casement 18x54.

AProjection dimensions are measured from the exterior sheathing surface of the building to the greatest protruding surface of the window unit.

• The daylight opening of the Casement Picture Center will not align with the daylight opening of the adjacent Casements.

This information is subject to change without notice. For more information contact Architectural Services at 1-800-538-8836.

Casement 30° Angle Bay w/Head & Seatboard Elevations (CAB3031†)

(Scale: 1/8" = 1'0")

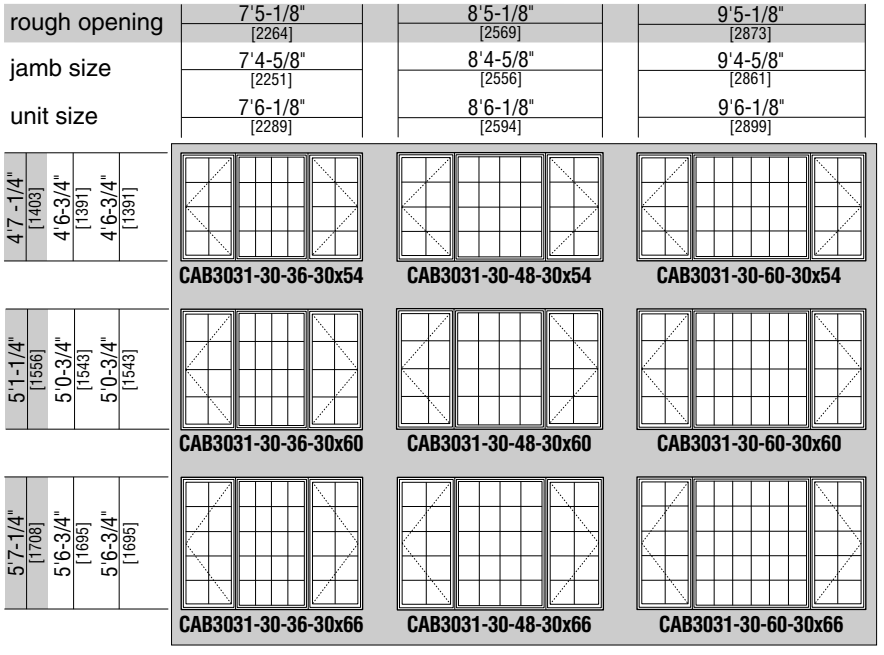

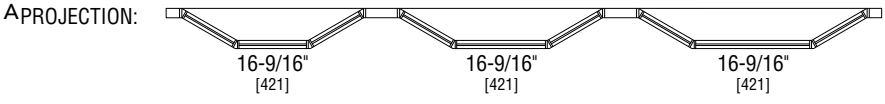

† CAB3031 is the callout for a Casement 30° Angle Bay 3-wide, 1-high unit. For example, a CAB3031-30-36-30x54 is a Casement 30x54 mulled to a Casement Picture Center 36x54 mulled to a Casement 30x54.

A Projection dimensions are measured from the exterior sheathing surface of the building to the greatest protruding surface of the window unit.

• The daylight opening of the Casement Picture Center will not align with the daylight opening of the adjacent Casements.

This information is subject to change without notice. For more information contact Architectural Services at 1-800-538-8836.

Casement 45° Angle Bay w/Head & Seatboard Elevations (CAB4531†)

(Scale: 1/8" = 1'0")

rough opening	5'4-1/4" [1632]	6'4-1/4" [1937]	7'4-1/4" [2242]
jamb size	5'3-3/4" [1619]	6'3-3/4" [1924]	7'3-3/4" [2229]
unit size	5'6-1/4" [1683]	6'6-1/4" [1988]	7'6-1/4" [2292]

4'7-1/4" [1403] / 4'6-3/4" [1391] / 4'6-3/4" [1391]	CAB4531-18-36-18x54	CAB4531-18-48-18x54	CAB4531-18-60-18x54
5'1-1/4" [1556] / 5'0-3/4" [1543] / 5'0-3/4" [1543]	CAB4531-18-36-18x60	CAB4531-18-48-18x60	CAB4531-18-60-18x60
5'7-1/4" [1708] / 5'6-3/4" [1695] / 5'6-3/4" [1695]	CAB4531-18-36-18x66	CAB4531-18-48-18x66	CAB4531-18-60-18x66

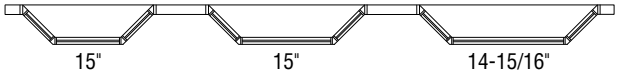

A PROJECTION:	15" [381]	15" [381]	14-15/16" [379]

rough opening	6'0-23/32" [1847]	7'0-23/32" [2152]	8'0-23/32" [2457]
jamb size	6'0-7/32" [1834]	7'0-7/32" [2139]	8'0-7/32" [2444]
unit size	6'2-23/32" [1898]	7'2-23/32" [2203]	8'2-22/32" [2507]

4'7-1/4" [1403] / 4'6-3/4" [1391] / 4'6-3/4" [1391]	CAB4531-24-36-24x54	CAB4531-24-48-24x54	CAB4531-24-60-24x54
5'1-1/4" [1556] / 5'0-3/4" [1543] / 5'0-3/4" [1543]	CAB4531-24-36-24x60	CAB4531-24-48-24x60	CAB4531-24-60-24x60
5'7-1/4" [1708] / 5'6-3/4" [1695] / 5'6-3/4" [1695]	CAB4531-24-36-24x66	CAB4531-24-48-24x66	CAB4531-24-60-24x66

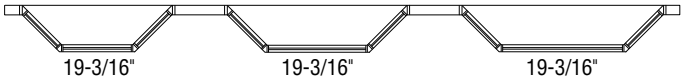

A PROJECTION:	19-3/16" [487]	19-3/16" [487]	19-3/16" [487]

† CAB4531 is the callout for a Casement 45° Angle Bay 3-wide, 1-high unit. For example, a CAB4531-18-36-18x54 is a Casement 18x54 mulled to a Casement Picture Center 36x54 mulled to a Casement 18x54.

A Projection dimensions are measured from the exterior sheathing surface of the building to the greatest protruding surface of the window unit.

- The daylight opening of the Casement Picture Center will not align with the daylight opening of the adjacent Casements.

This information is subject to change without notice. For more information contact Architectural Services at 1-800-538-8836.

Casement 45° Angle Bay w/Head & Seatboard Elevations (CAB4531†)

(Scale: 1/8" = 1'0")

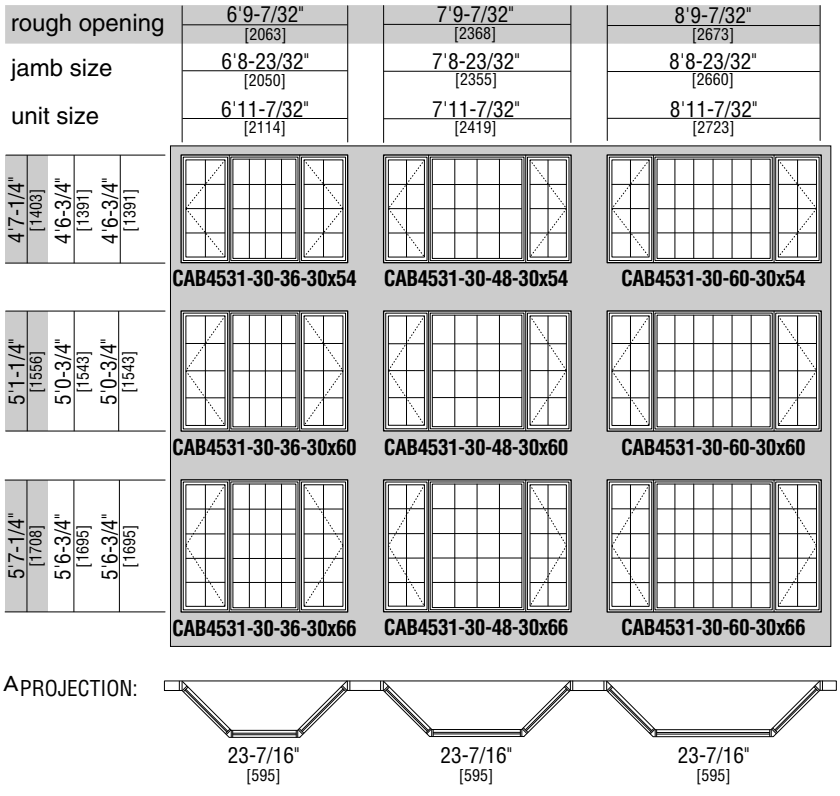

APROJECTION:

† CAB4531 is the callout for a Casement 45° Angle Bay 3-wide, 1-high unit. For example, a CAB4531-30-36-30x54 is a Casement 30x54 mulled to a Casement Picture Center 36x54 mulled to a Casement 30x54.

A Projection dimensions are measured from the exterior sheathing surface of the building to the greatest protruding surface of the window unit.

- The daylight opening of the Casement Picture Center will not align with the daylight opening of the adjacent Casements.

This information is subject to change without notice. For more information contact Architectural Services at 1-800-538-8836.